




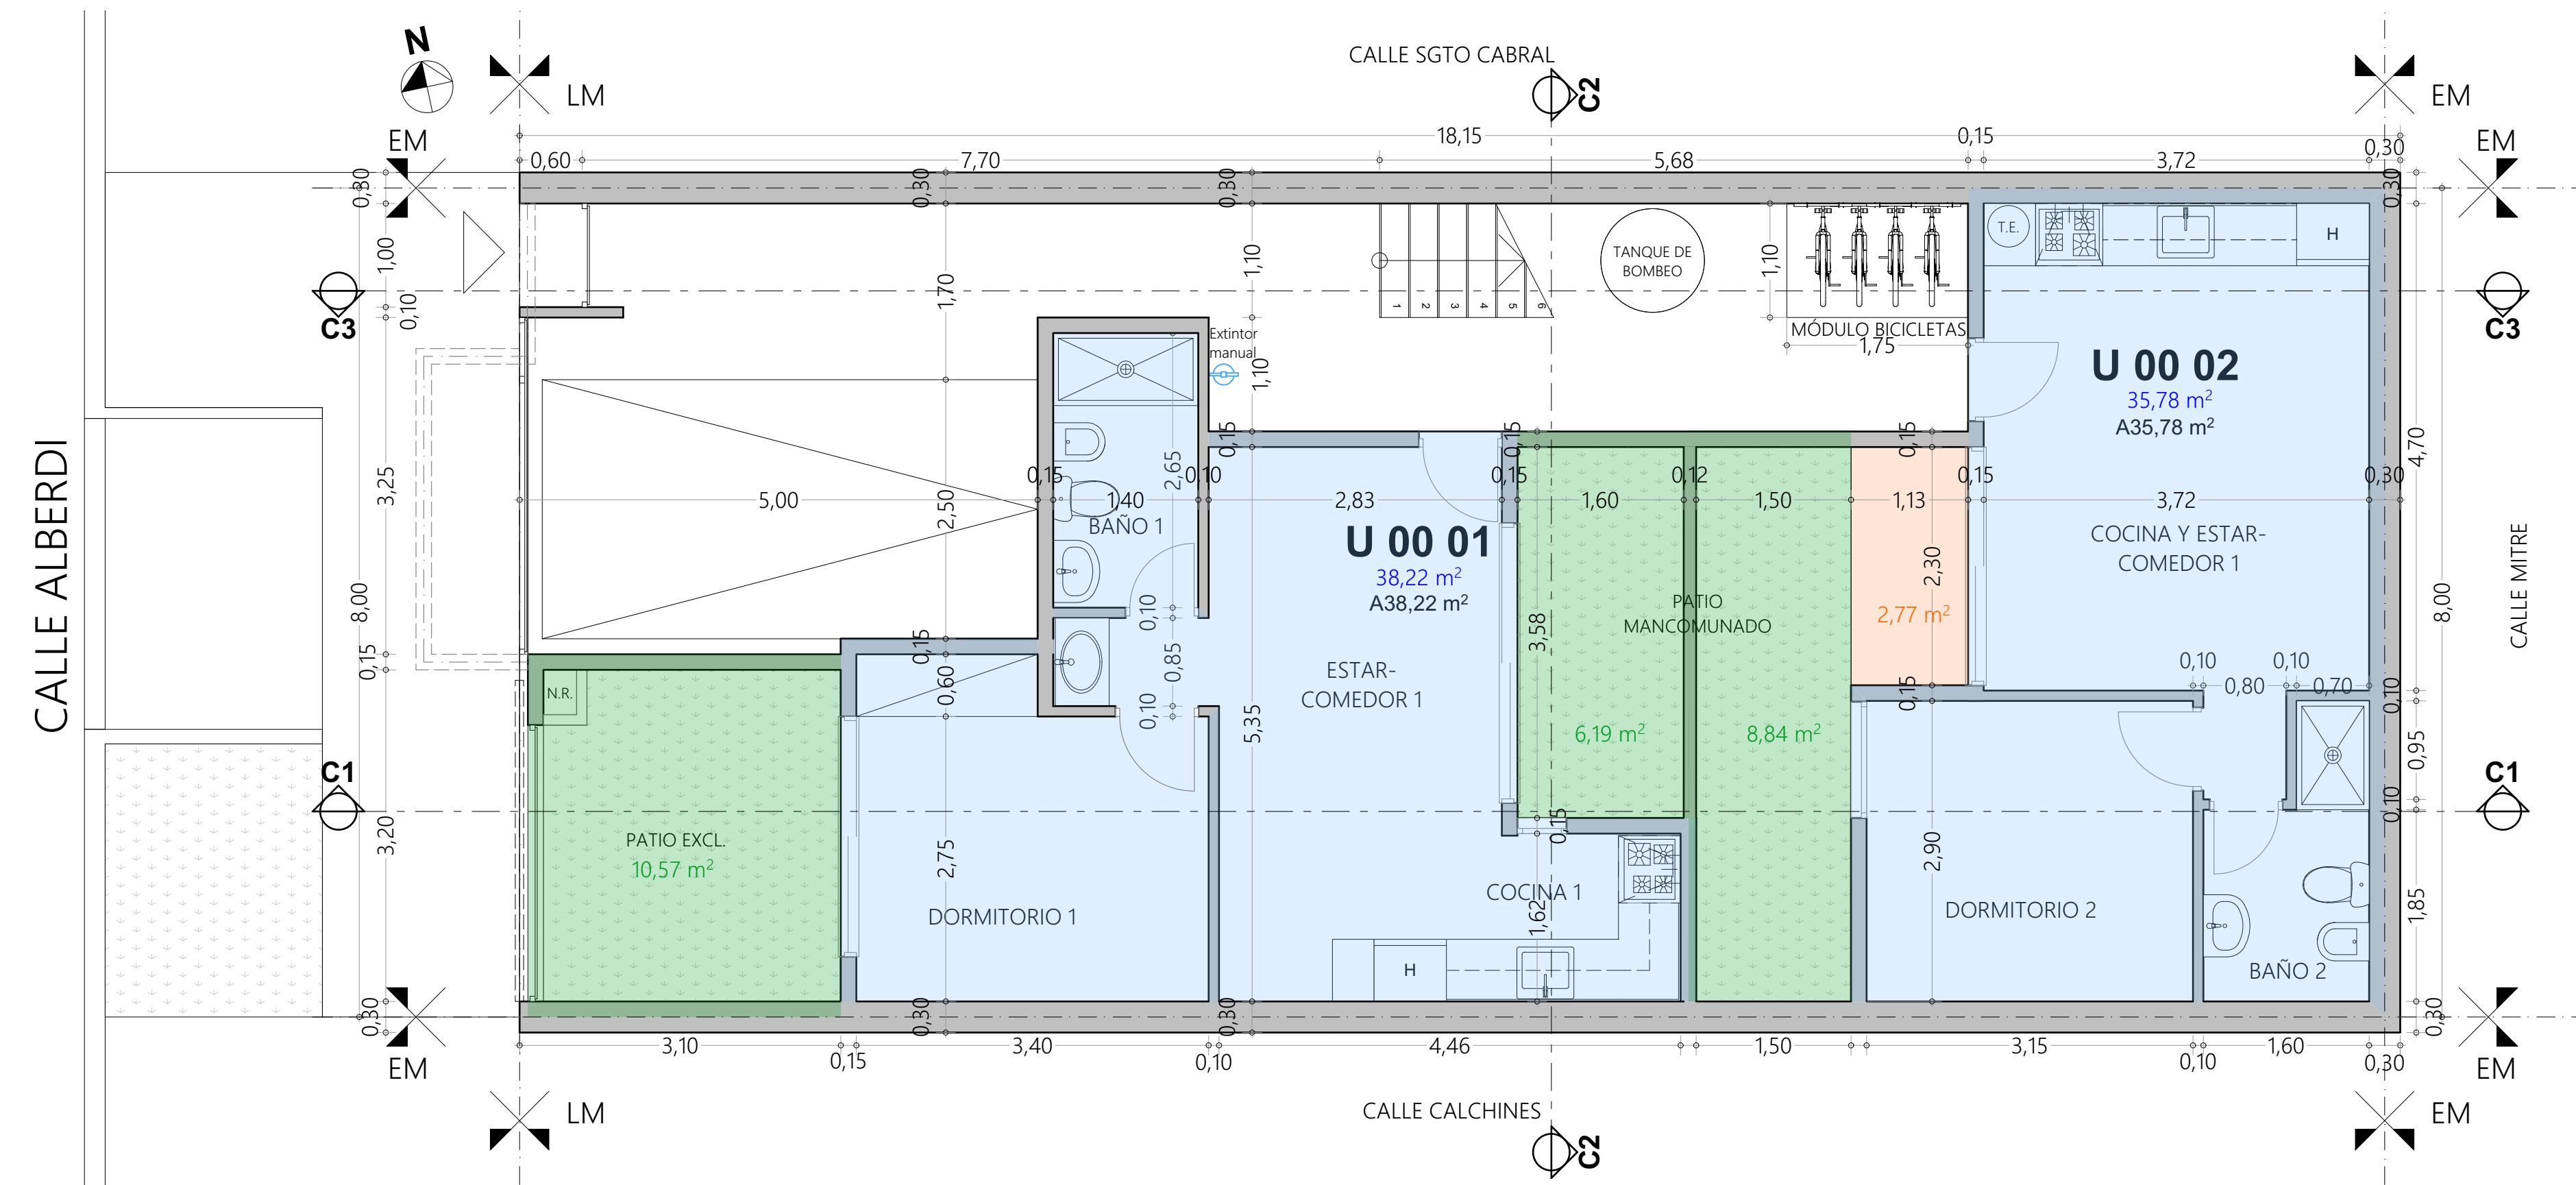

PLANTA BAJA (1:100)

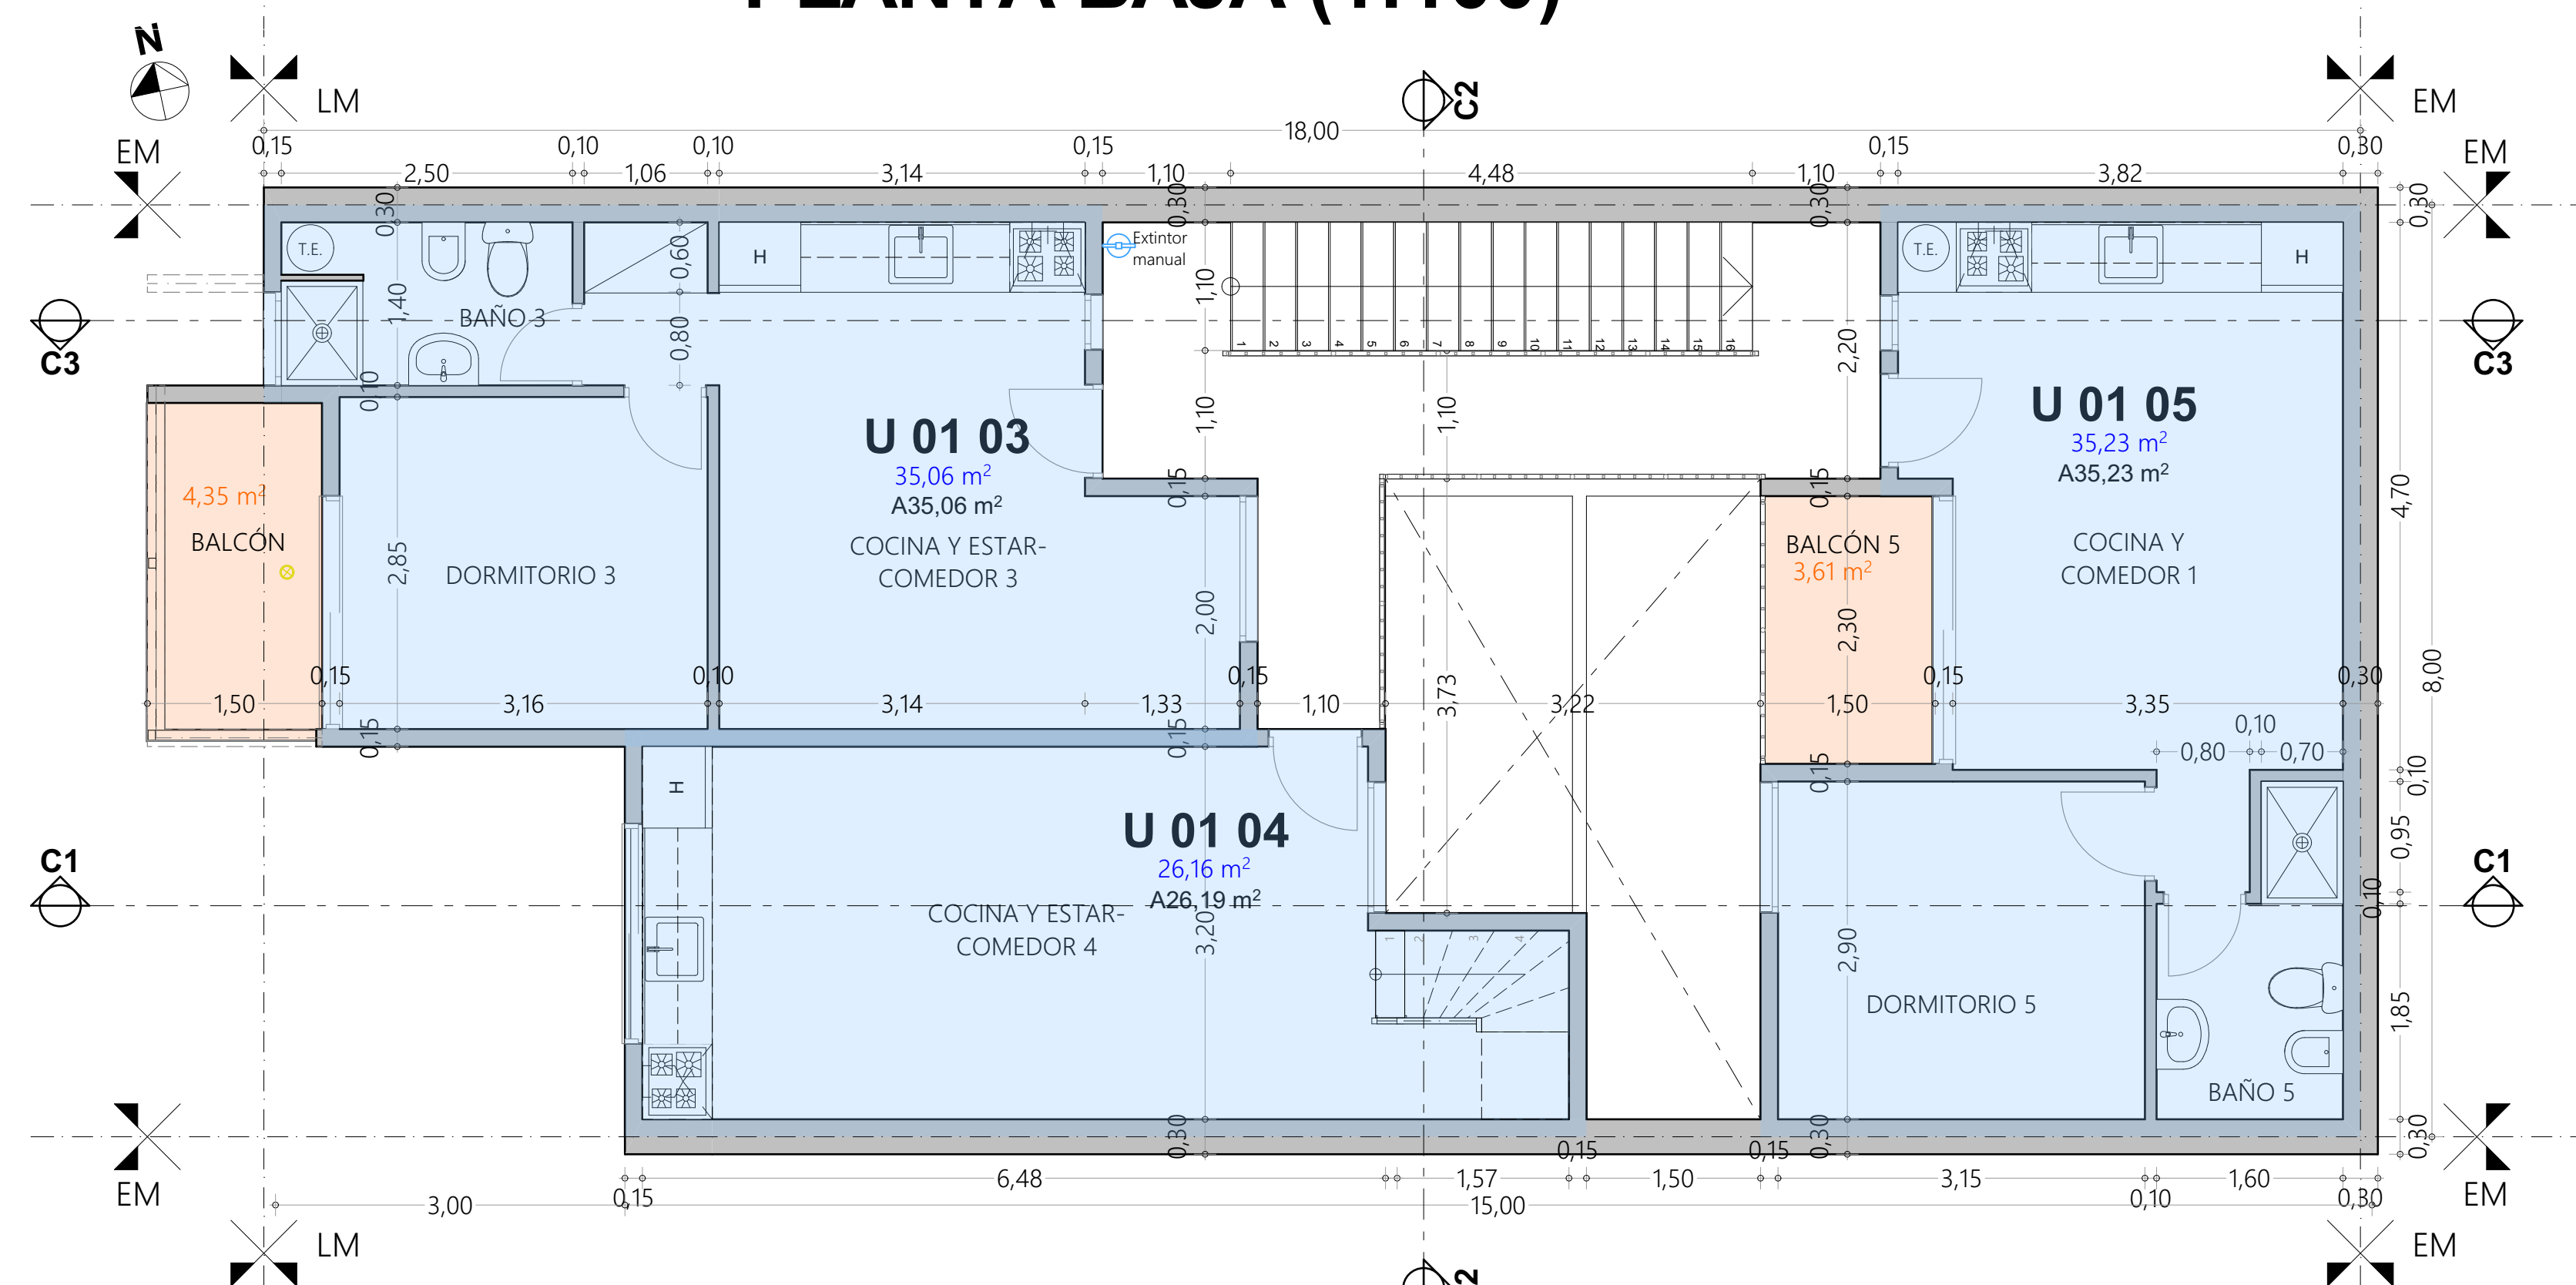

PRIMER PISO (1:100)

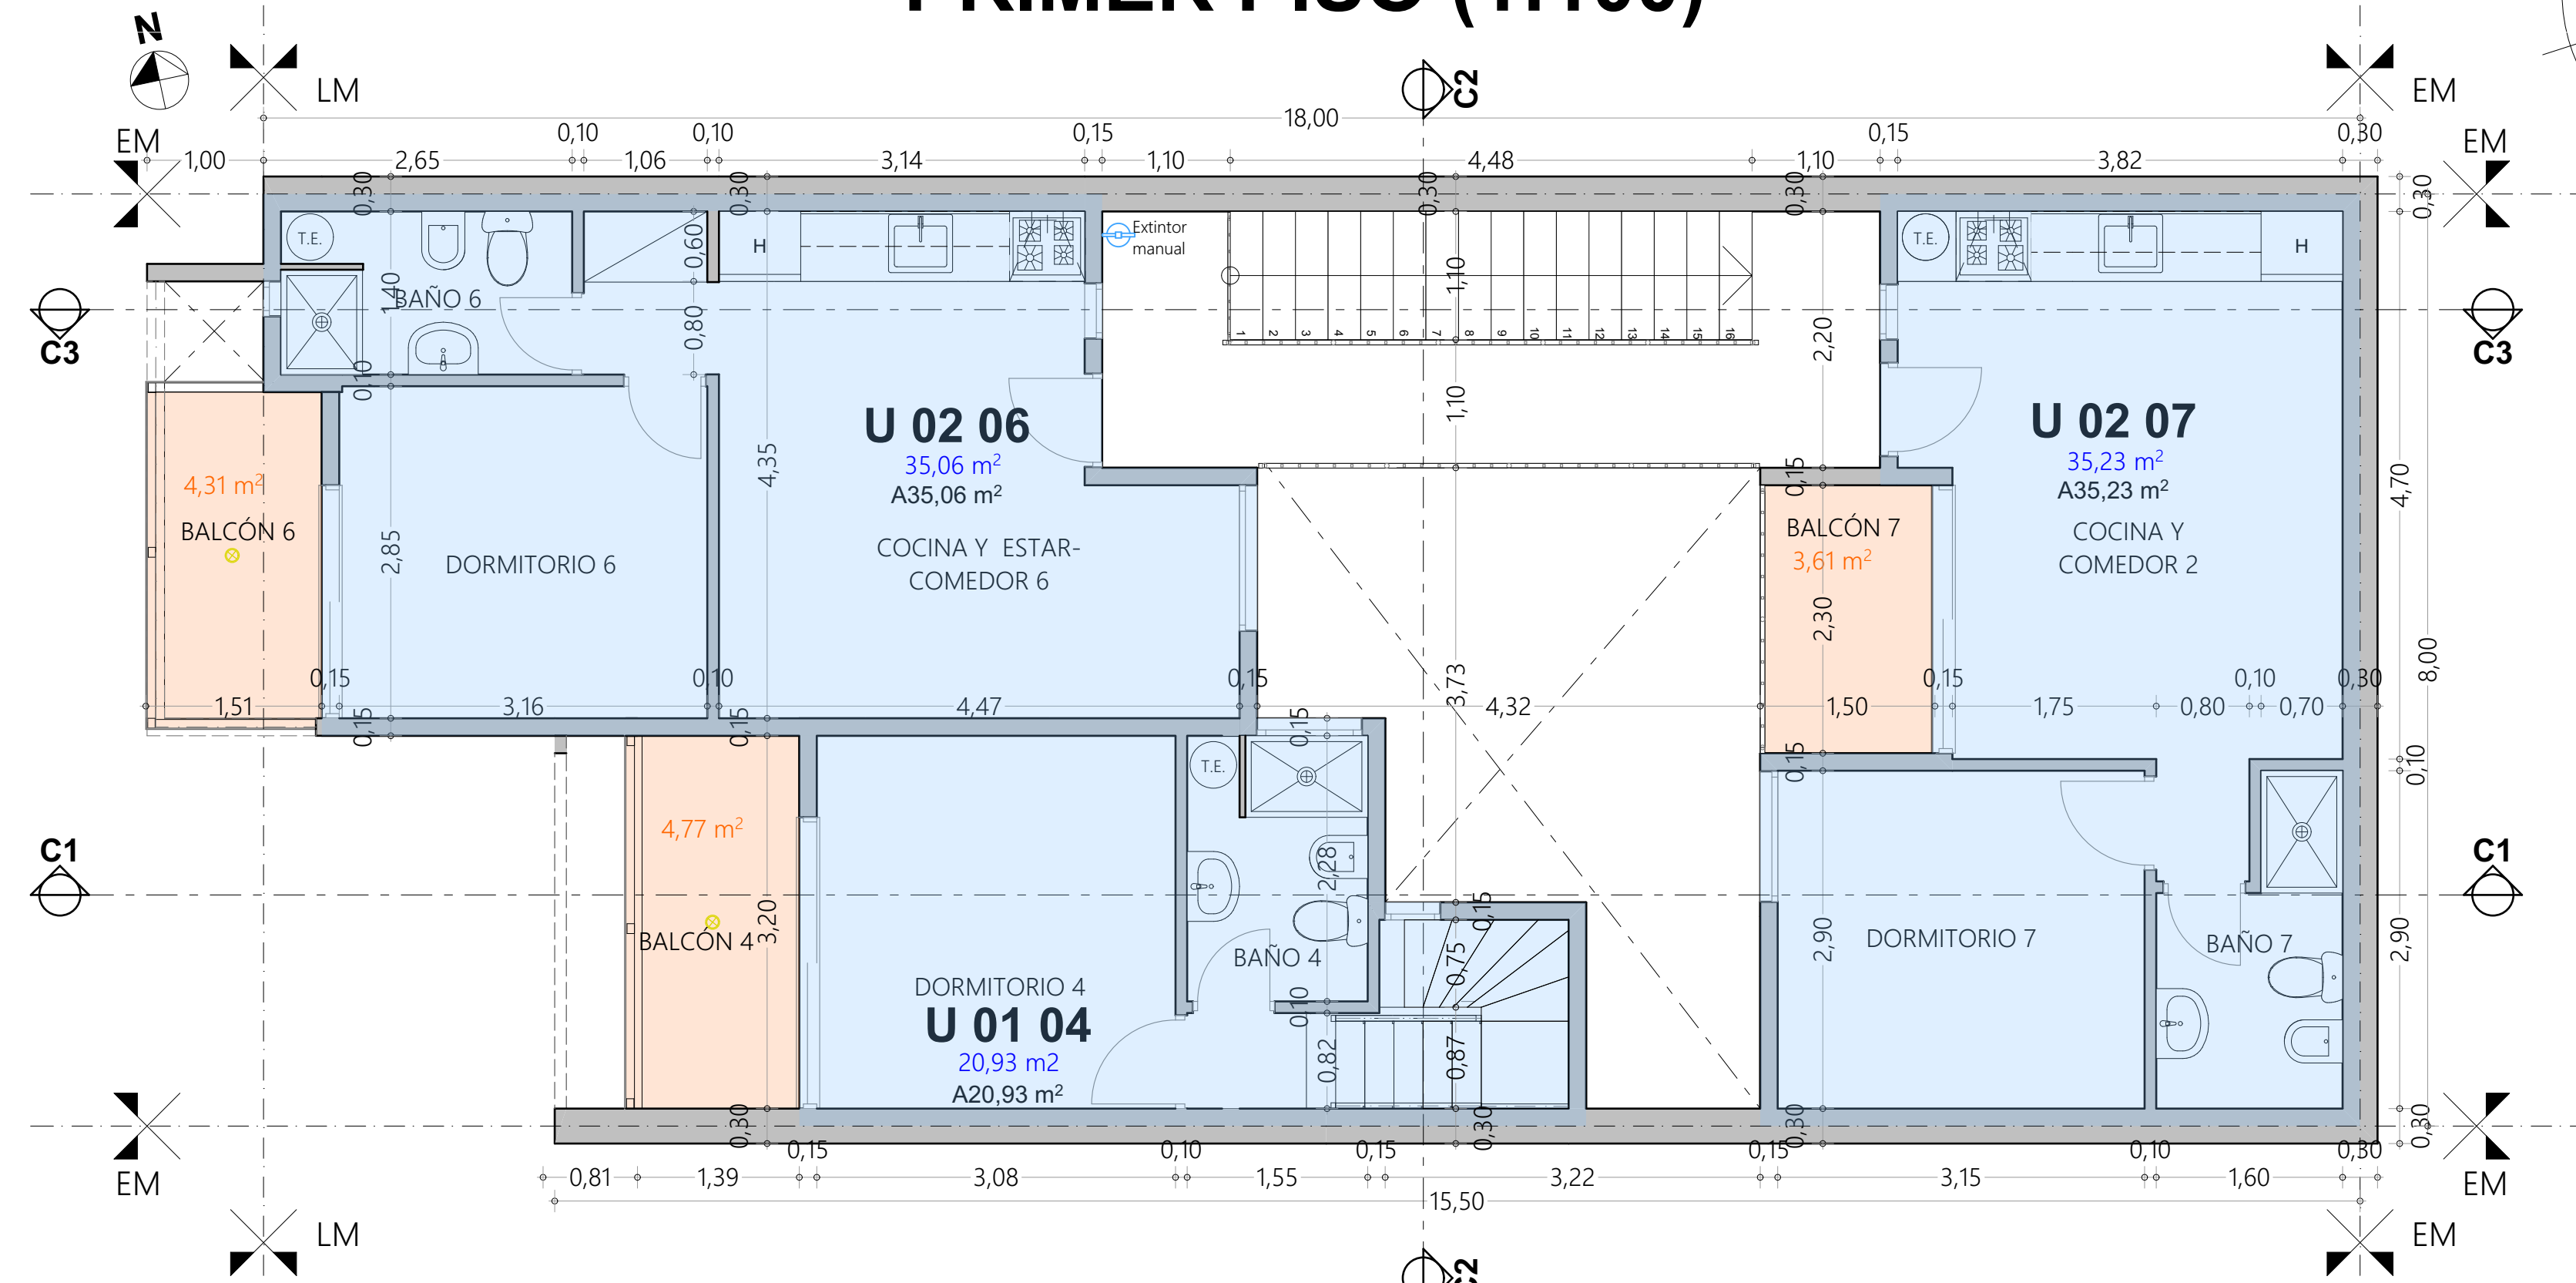

SEGUNDO PISO (1:100)

